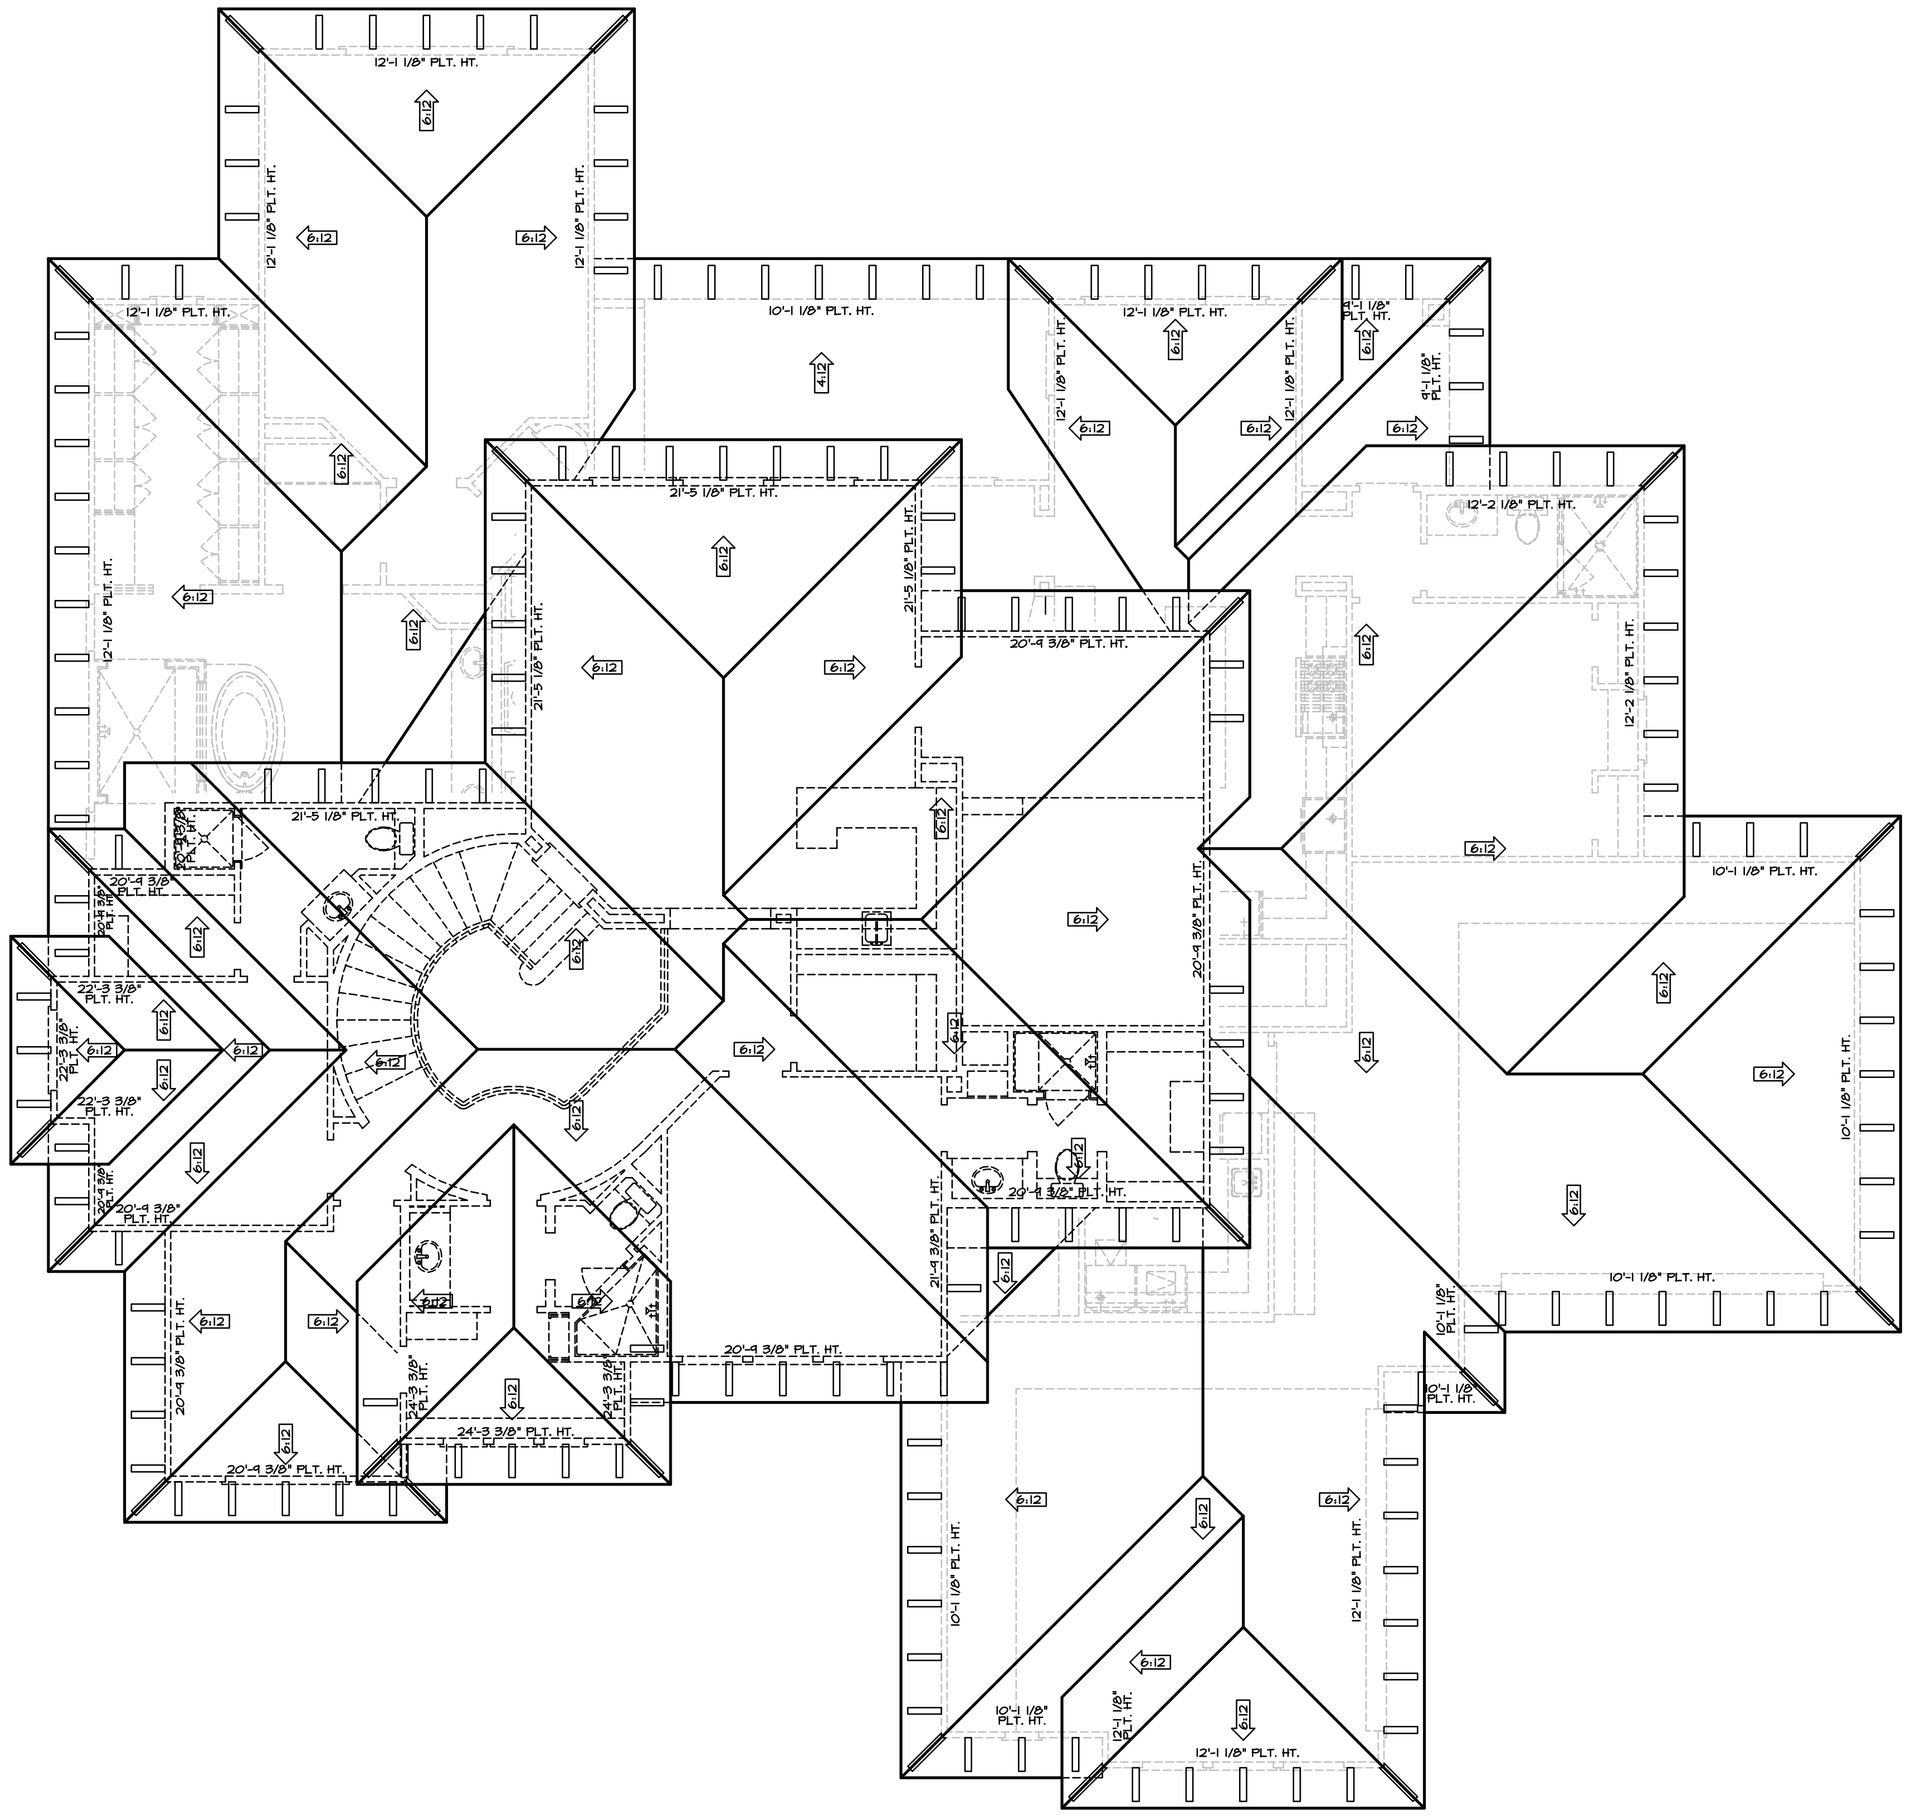

ROOF PLAN

3/16"=1'-0"

(REFER TO RAFTER FRAMING PLAN FOR MORE DETAIL)
ALL PLATE HEIGHTS MEASURED FROM MAIN FINISHED FLOOR LEVEL
REFER TO SHEET 8.2 FOR CORNICE DETAILS

Flair BUILDERS, LLC.

7676 W. RAYFORD RD.
SPRING, TX. 77389

OFFICE: 281-376-1500
FAX: 281-376-1518

www.FlairBuilders.com
www.Joe@FlairBuilders.net

A CUSTOM RESIDENCE BY:

LOT 51

Revisions	By

Drawn by: JB

Date: XX JULY 2008

Job No.: 08-008

Sheet: 4.0